DRAWING No. TB-421-316-001

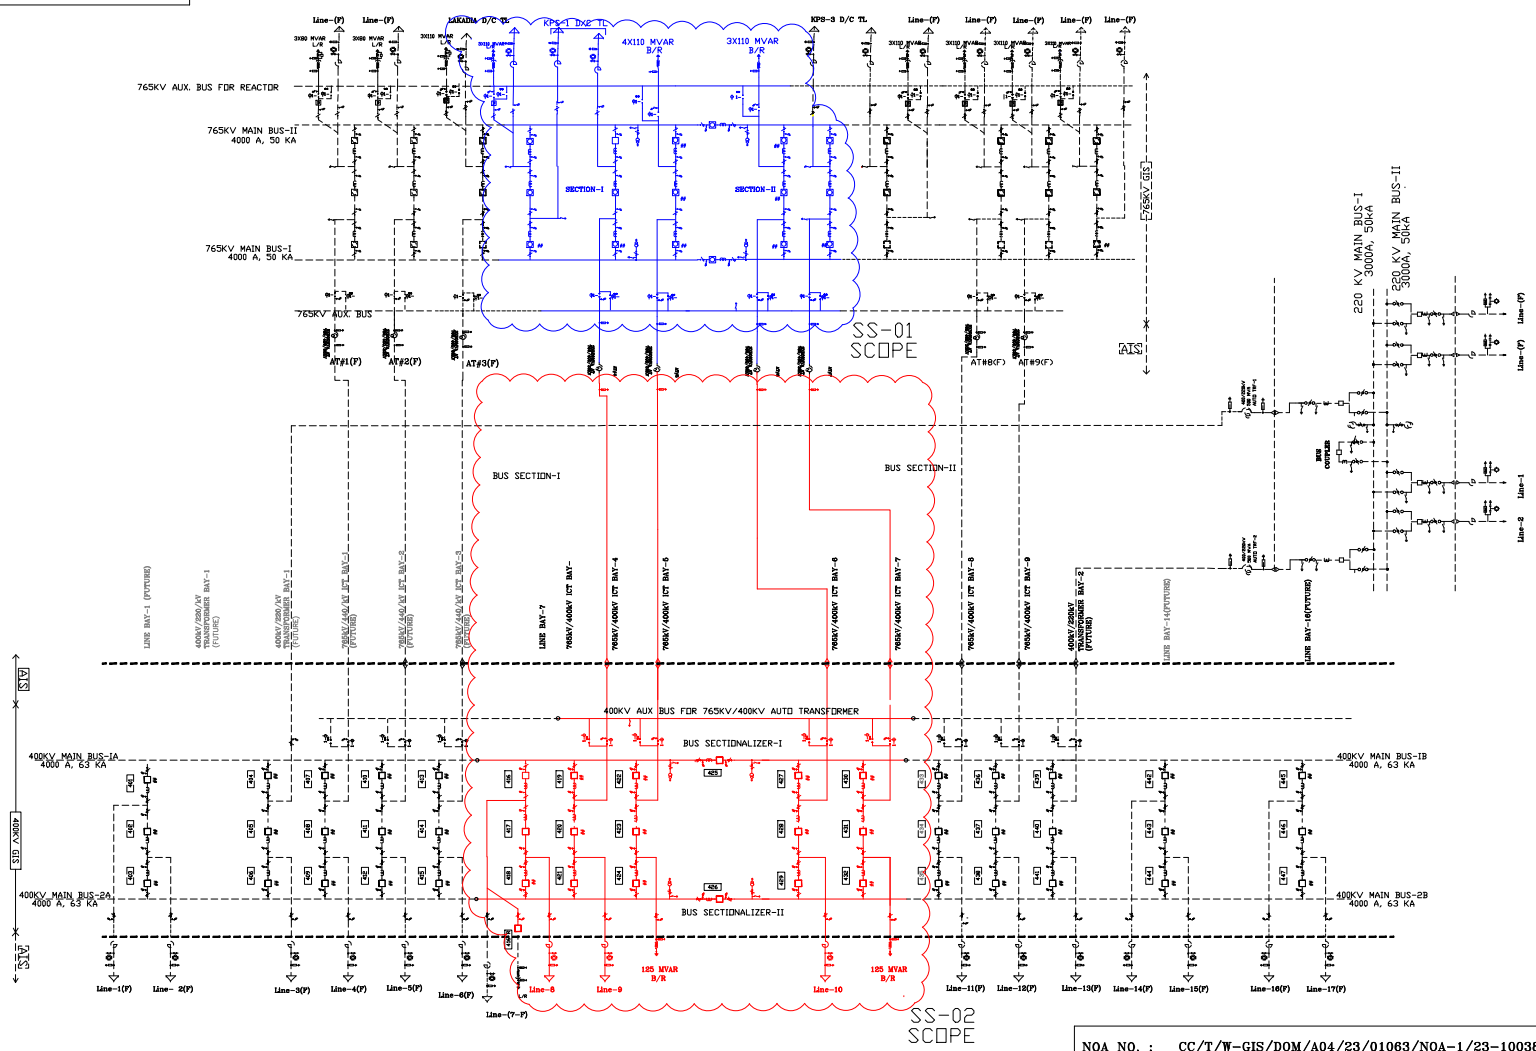

NOTE: THIS OVERALL SLD IS ONLY FOR INDICATIVE PURPOSE.

SS-01 PACKAGE- NOT IN BHEL SCOPE
SS-02 PACKAGE- BHEL SCOPE
FUTURE SCOPE

NOA NO. : CC/T/W-GIS/DOM/A04/23/01063/NOA-1/23-100380/01 Dated 27/03/2023

ADDITIONAL INFORMATION W.O.No. C22TB00003

STATUS OF DRAWING CONTRACT

DISTRIBUTION OF PRINTS

ग्राहक/परियोजना का नाम NAME OF CUSTOMER/PROJECT: POWER GRID CORPORATION OF INDIA LIMITED
SUBSTATION PACKAGE-SS02 FOR CONSTRUCTION OF 400KV AT KHAVDA PS-2 (GIS) SUBSTATION ASSOCIATED WITH ?ESTABLISHMENT OF KHAVDA POOLING STATION-2 (KPS2) IN KHAVDA RE PARKS? UNDER TBCB ROUTE.

भारत हेवी इलेक्ट्रिकल्स लिमिटेड ट्रांसमिशन परियोजना विभाग
BHARAT HEAVY ELECTRICALS LTD. TRANSMISSION PROJECTS DIVISION

	नाम /NAME	हस्ता./SIGN.	दि./DATE
बनाया DRAWN	AS	-sd-	05.04.23
जाँचा CHECKED	JK	-sd-	05.04.23
स्वीकृत APPROVED	VK	-sd-	05.04.23

REV.	DATE	
		ALTERED
		CHECKED
		APPROVED

ZONE

विभाग DEPT. TBEM
कोड CODE 422
अनुपात / SCALE NTS
कार्ड कोड CARD CODE

POWER GRID DWG NO. TB202308-1001952-SS-SLD

शीर्षक/TITLE: SINGLE LINE DIAGRAM FOR 400KV GIS PACKAGE SS02 AT KHAVDA PS-2 S/S

ड्राईंग क्र./DRAWING NO. TB-421-316-001

पुनः/REV. 01

पृष्ठ क्र./SHEET No. 03 अगला पृष्ठ/NEXT SHEET –

COPY RIGHT AND CONFIDENTIAL

COMPUTER DRG. PATH NAME :

REF. DRG. No.

SIGN. & DATE

INVENTORY No.

Downloaded on Fri Jul 14 2023 09:15:45 GMT+0530 (India Standard Time) by 60001952